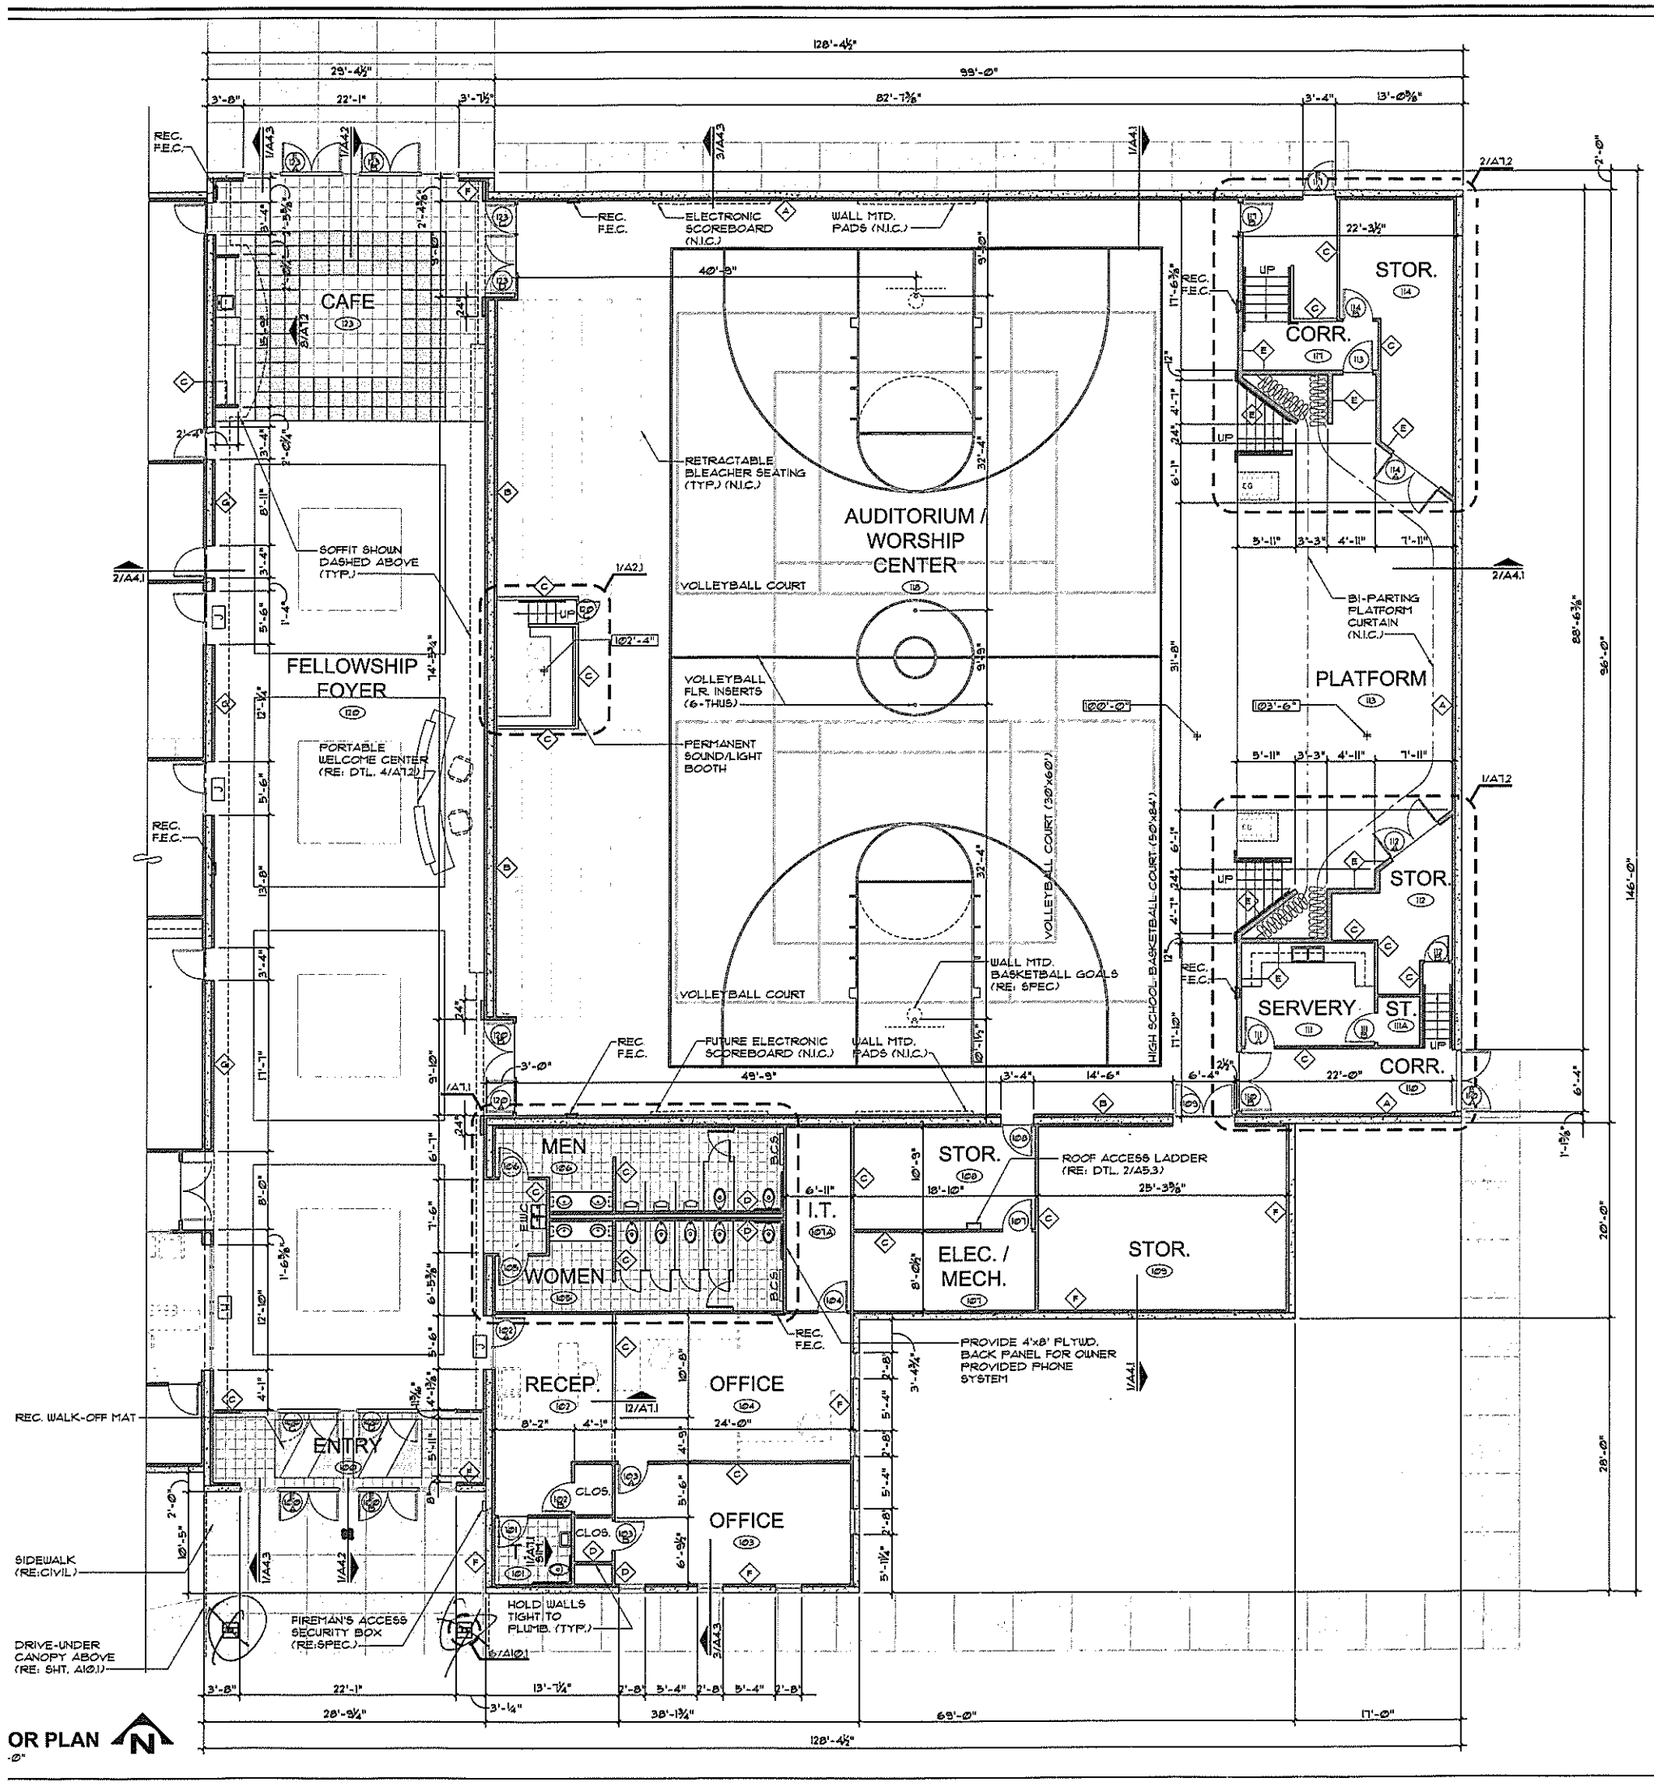

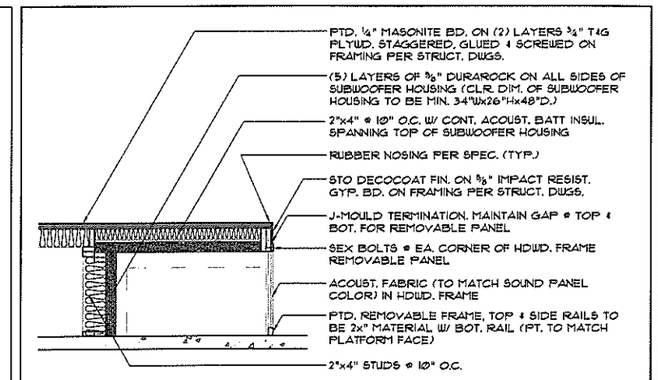

3 / A2.1 **SUBWOOFER HOUSING DETAIL**
½" = 1'-0"

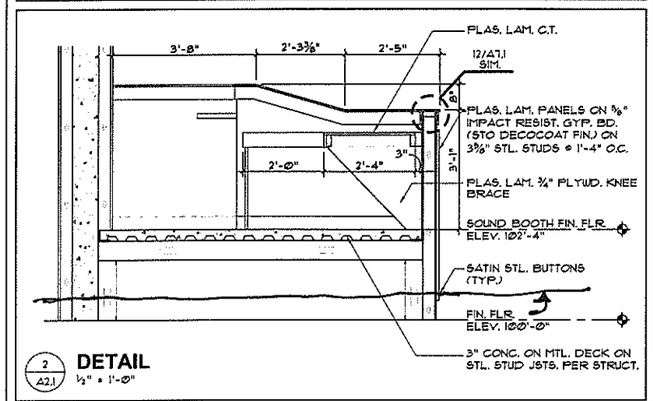

2 / A2.1 **DETAIL**
½" = 1'-0"

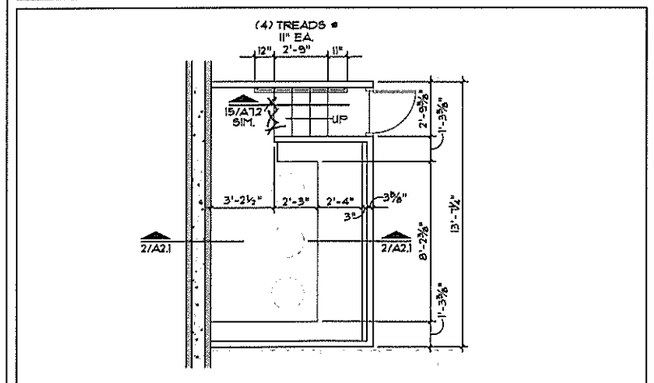

1 / A2.1 **ENLARGED PLAN DETAIL**
¼" = 1'-0"

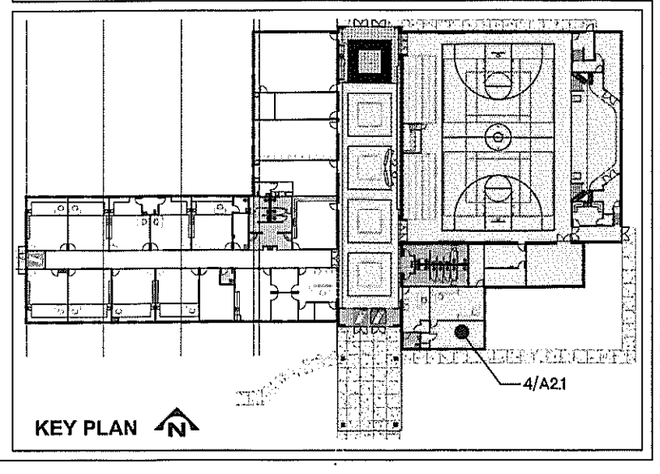

KEY PLAN

COPYRIGHT © 2008 - MANTEL TETER ARCHITECTS

MANTEL TETER ARCHITECTS
929 WALNUT STREET, SUITE 700 | KANSAS CITY, MISSOURI 64106
TOLL-FREE: 877.215.5600 | P: 816.931.5600 | F: 816.531.7537
www.mantelteter.com

Project Description:
Timothy Lutheran Church
HWY 7 & Wyatt Road
Blue Springs, Missouri 64014

PROJECT #: 08-543
ISSUE DATE: 10/20/2008
DRAWN BY: ARS
CHECKED BY: SKP
REVISIONS:
1.
2.
3.
4.
5.

SHEET No.
A2.1
FLOOR PLAN