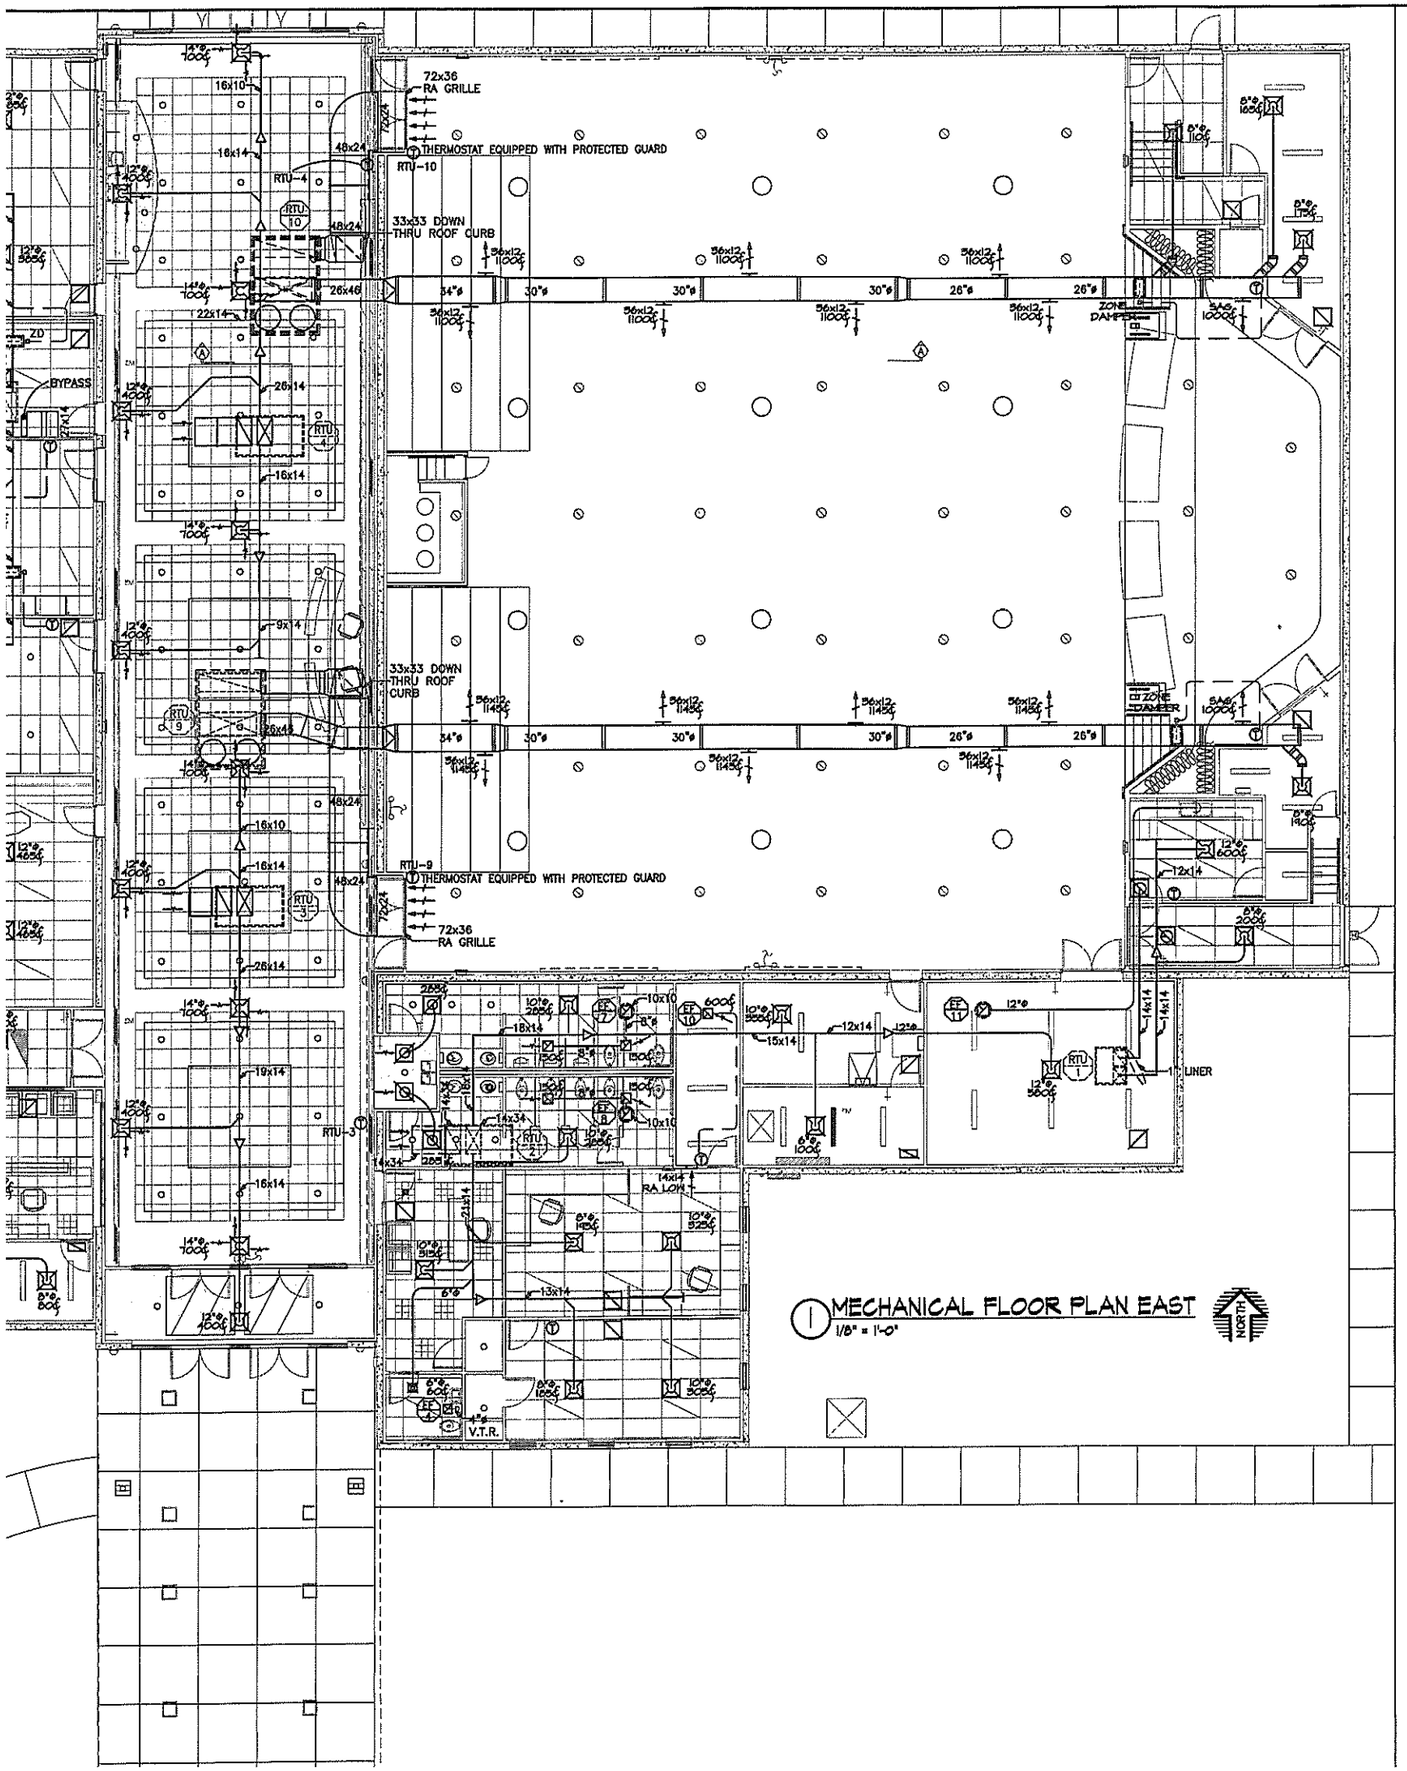

1 MECHANICAL FLOOR PLAN EAST
1/8" = 1'-0"

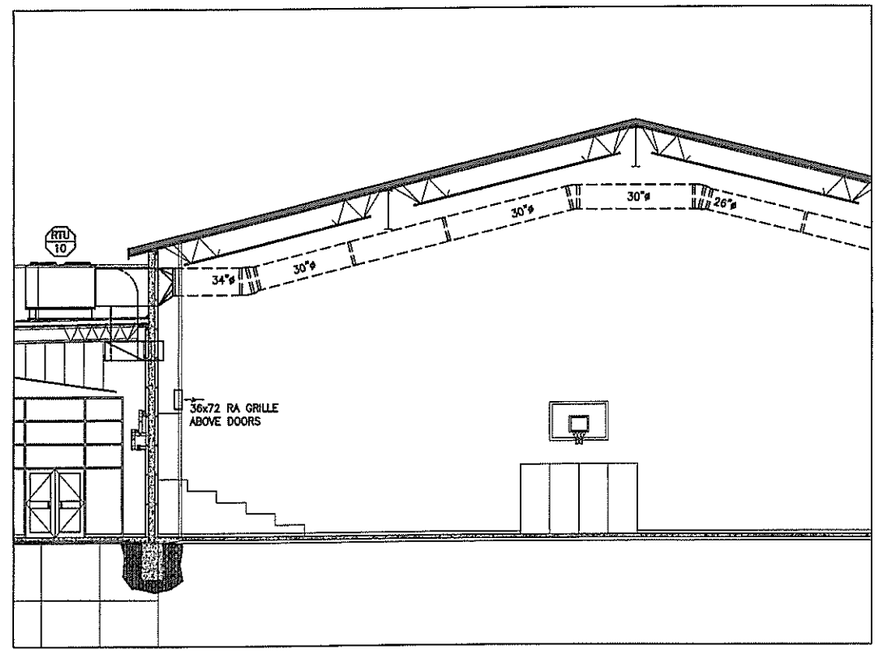

3 SECTION A-A
1/8" = 1'-0"

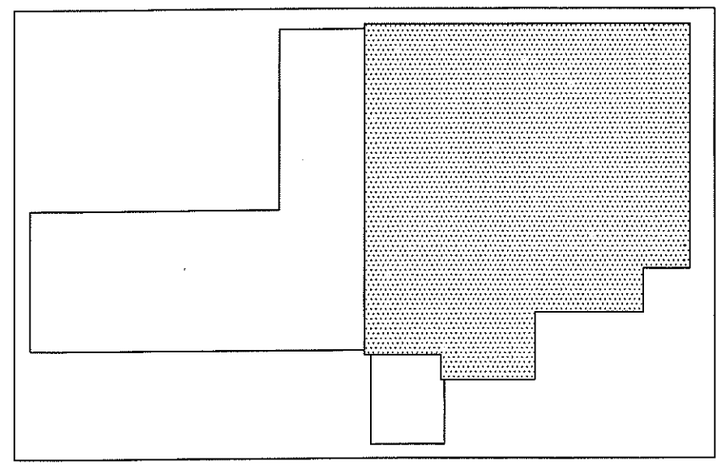

2 MECHANICAL KEY PLAN
1/32" = 1'-0"

THIS PRINT IS CONFIDENTIAL TO METRO AIR CONDITIONING CO. REPRODUCTION OR DISCLOSURE TO OUTSIDE PARTIES IS PROHIBITED WITHOUT OUR WRITTEN CONSENT.

PERMIT # 081110

METRO AIR CONDITIONING CO.
10035 LACKMAN RD. • LENEXA, KANSAS 66219
(913) 888-3991

TIMOTHY LUTHERAN CHURCH
425 R.D. MIZE ROAD / BLUE SPRINGS, MO.

SCALE: 1/8"=1'-0"	DATE: 10/07/08	DRAWN BY: T.E.M.
APPROVED BY: R.E.C.	DWG # M1	

METRO AIR CONDITIONING CO.
10035 LACKMAN RD. • LENEXA, KANSAS 66219
(913) 888-3991

Project Description:
Timothy Lutheran Church
425 NW R.D. Mize Road
Blue Springs, Missouri 64014

PROJECT #:
ISSUE DATE: 10/07/2008
DRAWN BY: TEM
CHECKED BY: REC
REVISIONS:
1.
2.
3.
4.
5.

SHEET No.
M1
MECHANICAL PLAN EAST