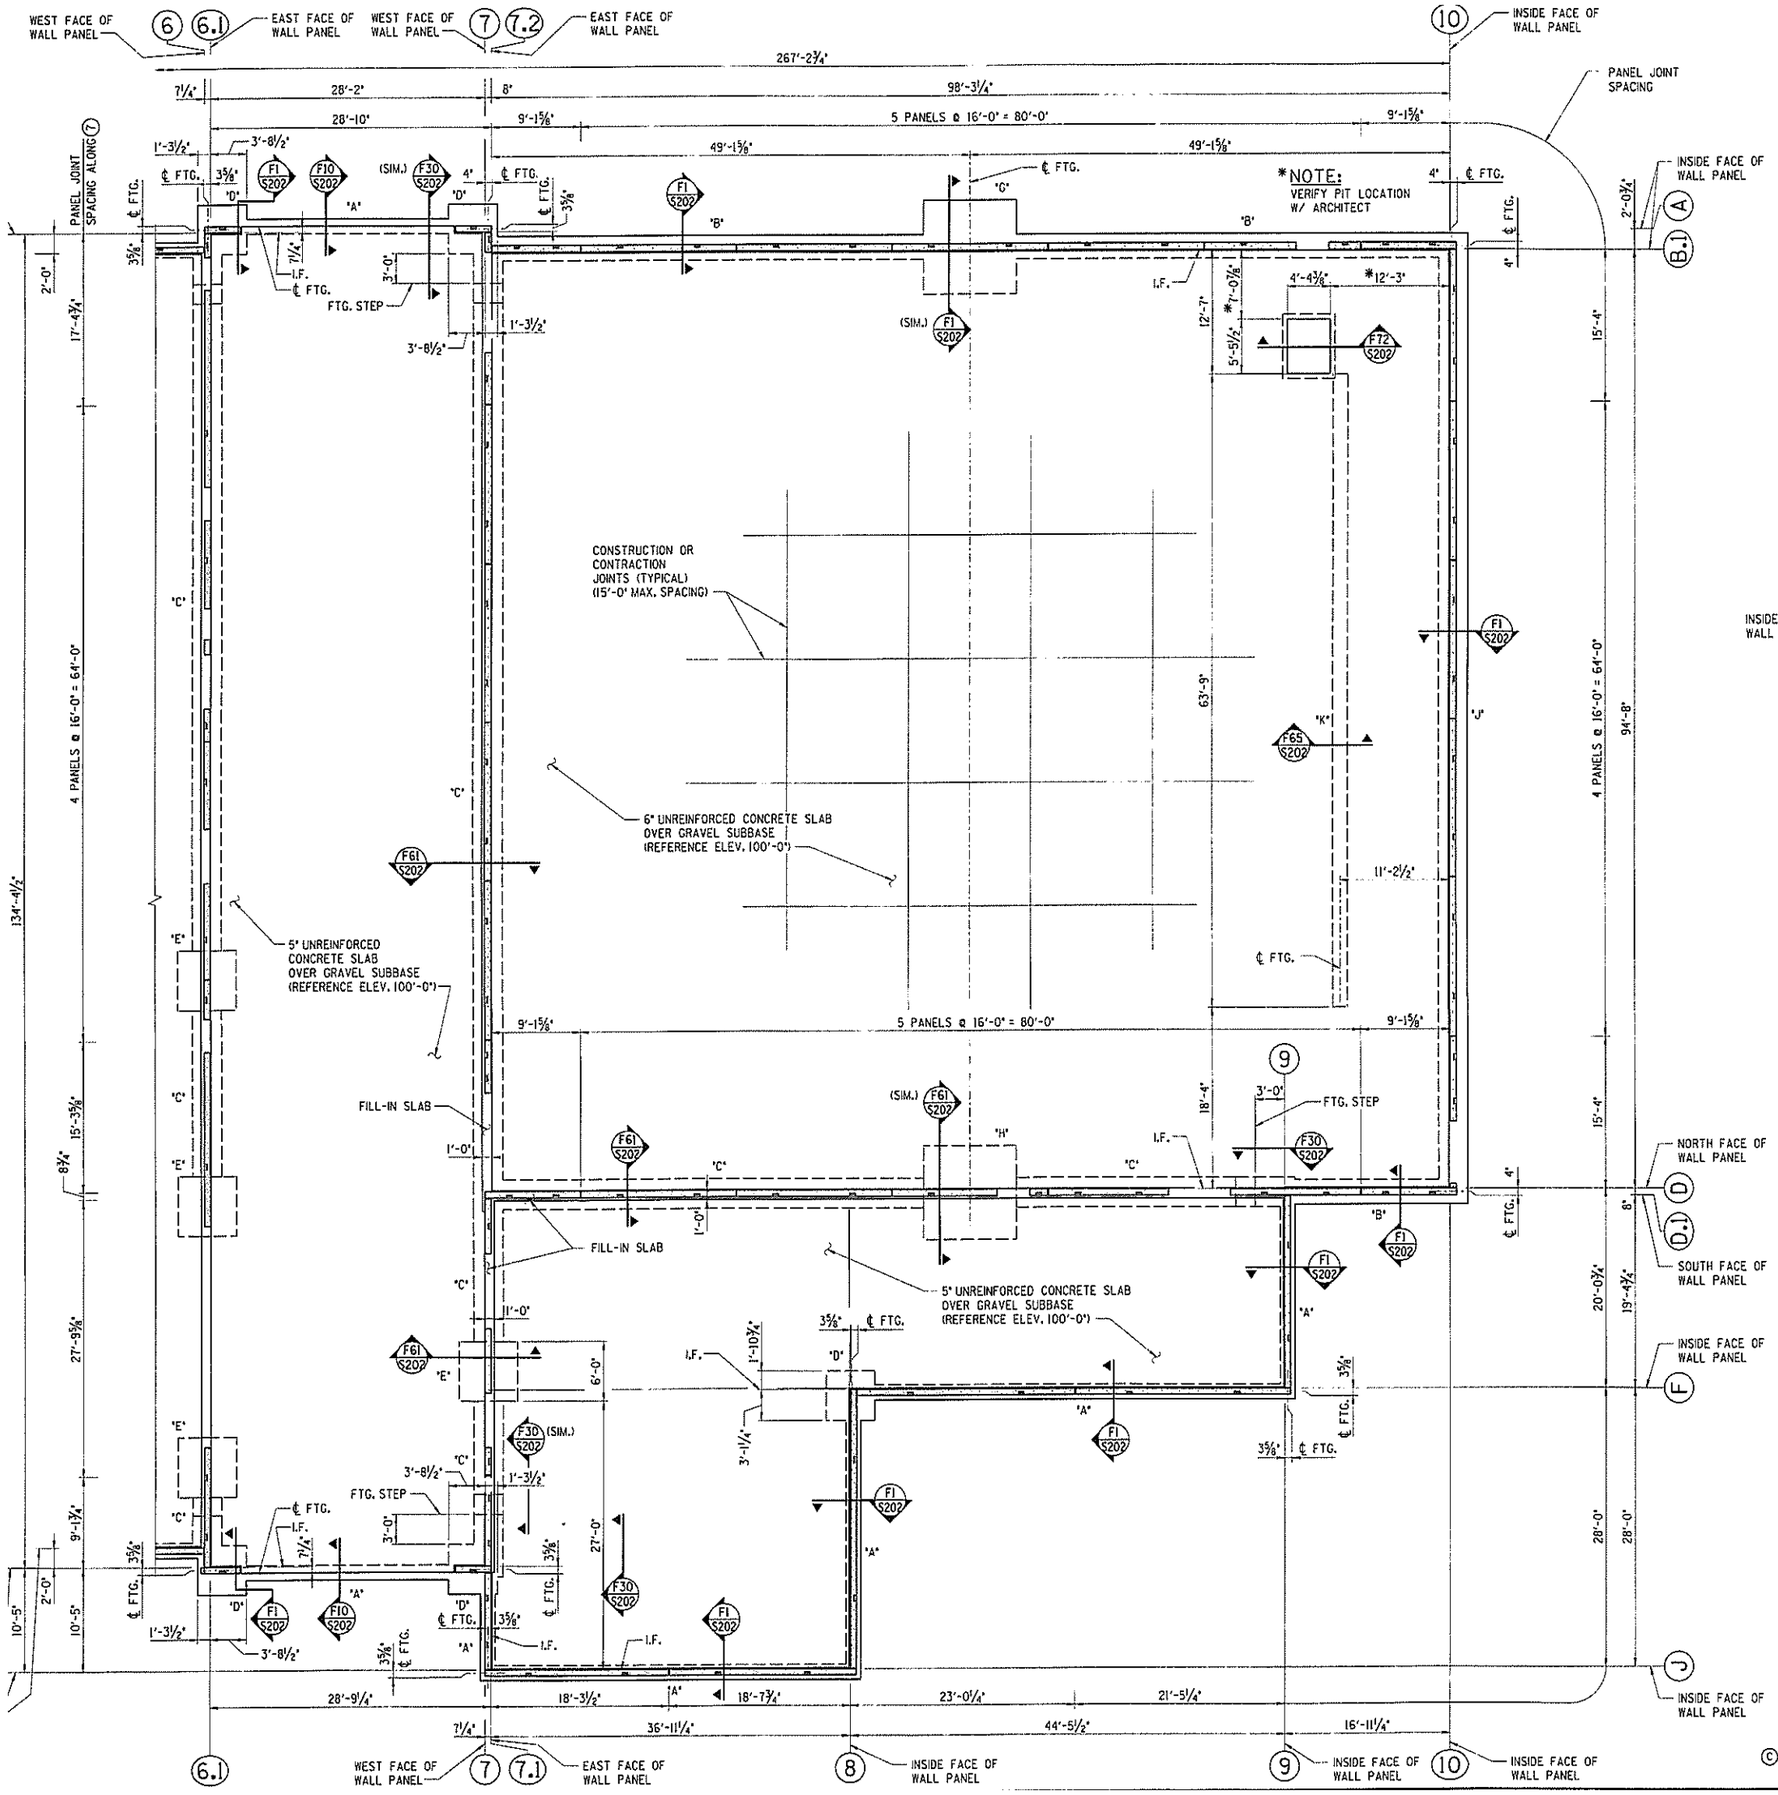

FOUNDATION PLAN

NOTE: SEE SHT. S200 FOR FOOTING SCHEDULE

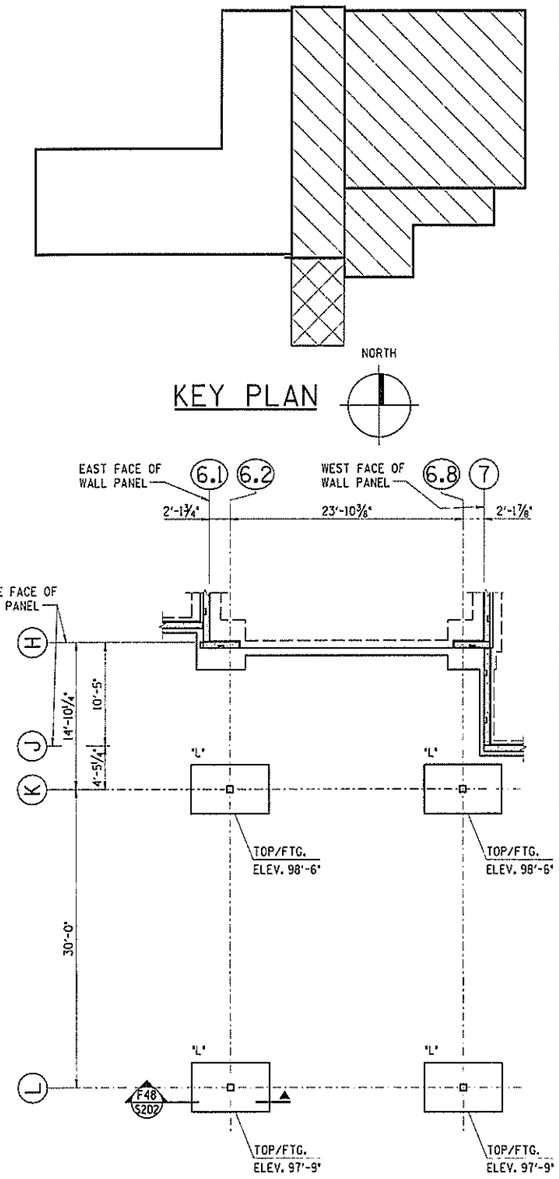

CANOPY FOUNDATION PLAN

NORTH

PERMIT # E-981110

© Copyright 2008 CON/STEEL This drawing and all information contained herein are prepared for use by, and may only be used by, the licensee of Con/Steel Design Systems, Inc. named on the drawings or, if no licensee is so named, by the licensee who is the intended recipient of these drawings. Except for such use, all rights with respect to the ownership, use and reproduction of these drawings are reserved to Con/Steel.

STATE OF MISSOURI ROBERT W. FOLEY NUMBER E-24417 PROFESSIONAL ENGINEER

LJB Inc.
3100 Research Blvd.
P.O. Box 20246
Dayton, OH 45420-0246
(937) 259-5000 tel
(937) 259-5100 fax
ljbinc.com

CON/STEEL® TILT-UP SYSTEMS (937) 256-0998

Project Description:

Timothy Lutheran Church

HWY. 7 & Wyatt Road
Blue Springs, Missouri 64014

PROJECT #: 0103347
ISSUE DATE: OCT. 17, 2008
DRAWN BY: WLP
CHECKED BY: DFS

REVISIONS:
1. DESIGN DEVELOPMENT
2. 100% CD SET
3. RELEASED FOR PERMIT
4.
5.

SHEET No.

S201

OF 1